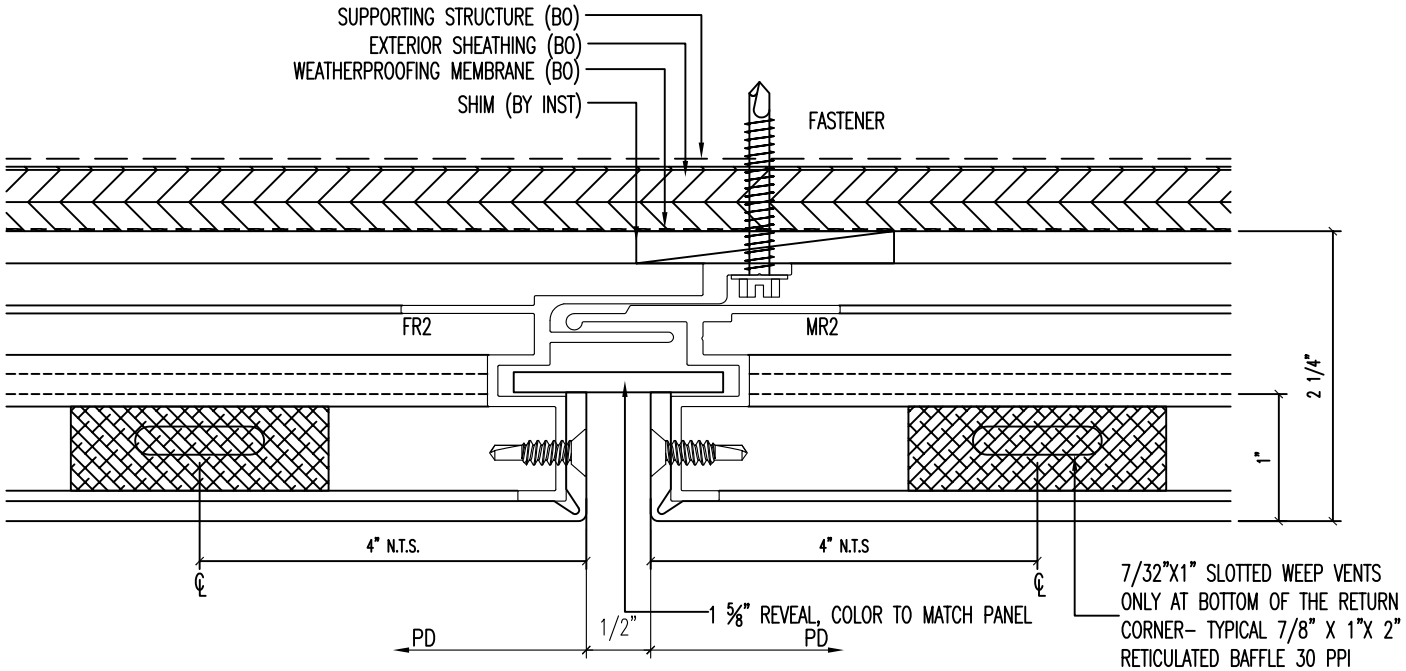

THESE DETAILS ARE THE EXCLUSIVE PROPERTY OF JOHN W. McDOUGALL Co., Inc. AND FOR OUR EXCLUSIVE USE

SERIES 408

TYP. VERTICAL JOINT DETAIL

JOHN W. McDOUGALL CO., INC.

ARCHITECTURAL FACADE SOLUTIONS

3731 Amy Lynn Drive Nashville – TN 37218

Phone:(615) 321-3900 Fax:(615) 329-9069 Website: http://www.jwmcd.com